CIVIL SITE PLAN
MAKE MINE MILK FOOD CARTS
LA CENTER, WA

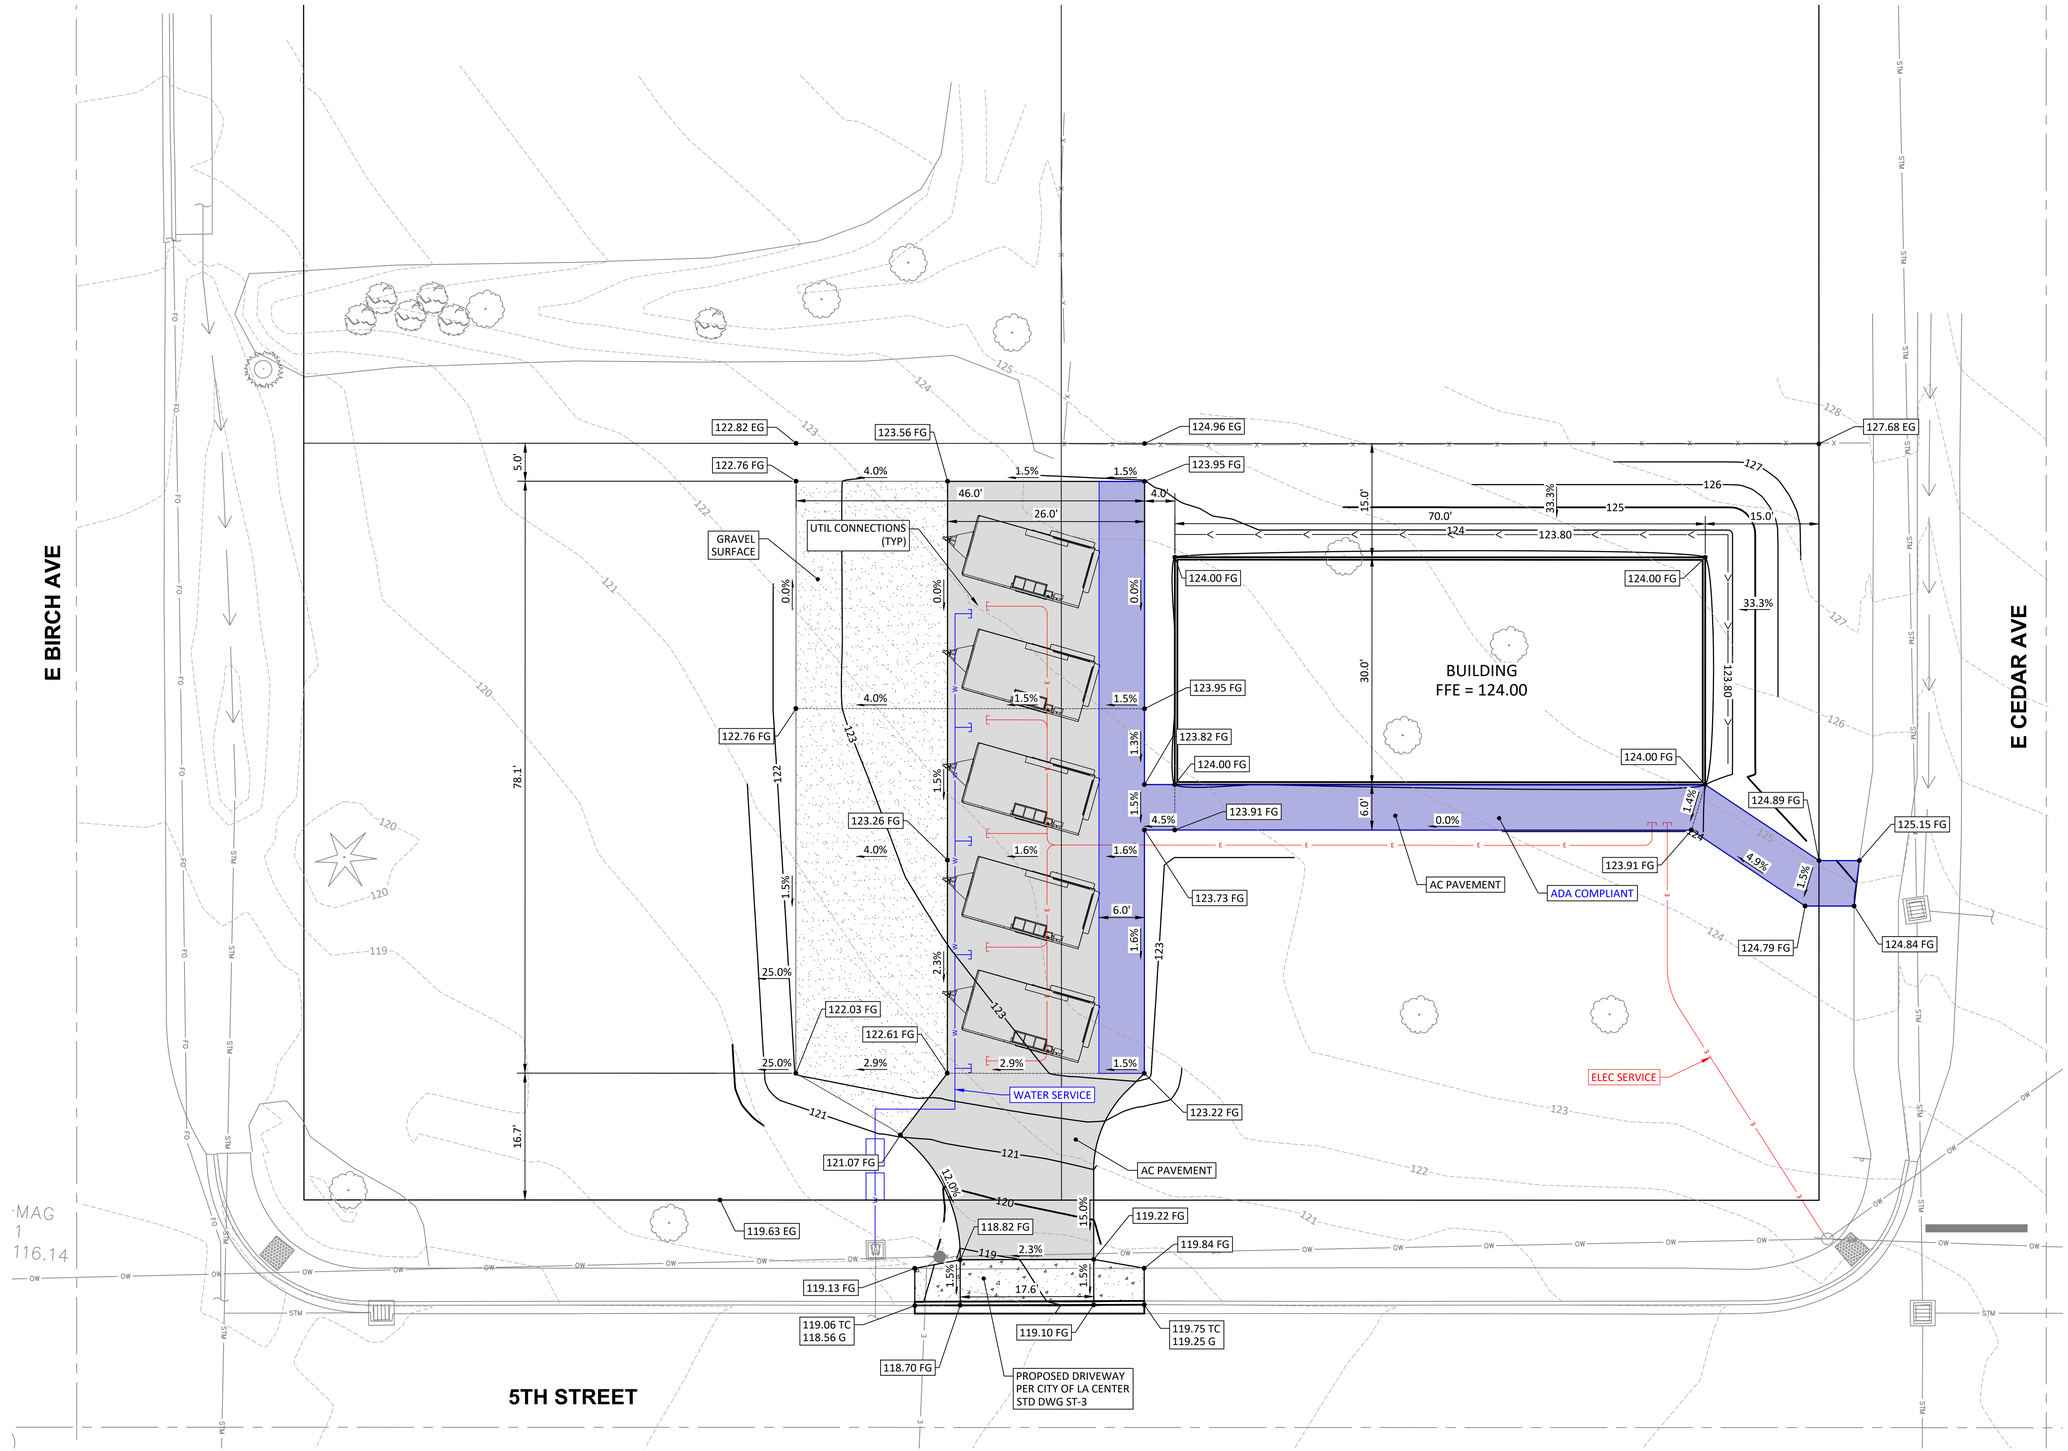

0 5 10 20
SCALE: 1" = 10'

PRELIMINARY

Harper Houf Peterson Righellis Inc.
ENGINEERS • PLANNERS
LANDSCAPE ARCHITECTS • SURVEYORS
205 SE Spokane Street, Suite 200, Portland, OR 97202
phone: 503.221.1131 www.hhpr.com fax: 503.221.1171

BRUCE M. HAUNREITER — STATE OF WASHINGTON — 42496 — REGISTERED PROFESSIONAL ENGINEER

preliminary

DESIGNED:	MD
DRAWN:	MD
CHECKED:	BH
DATE:	04/24/2025

NO.	DESCRIPTION	DATE
	REVISIONS	

SHEET NO.
C2.0

JOB NO.
CLC-11

P:\02-Vancouver\CLC (City of La Center)\CLC-11 (Make Mine Milk Food Carts)\CLC11-DWGS\Sheets\ CLC11-C2_Site Plan.dwg