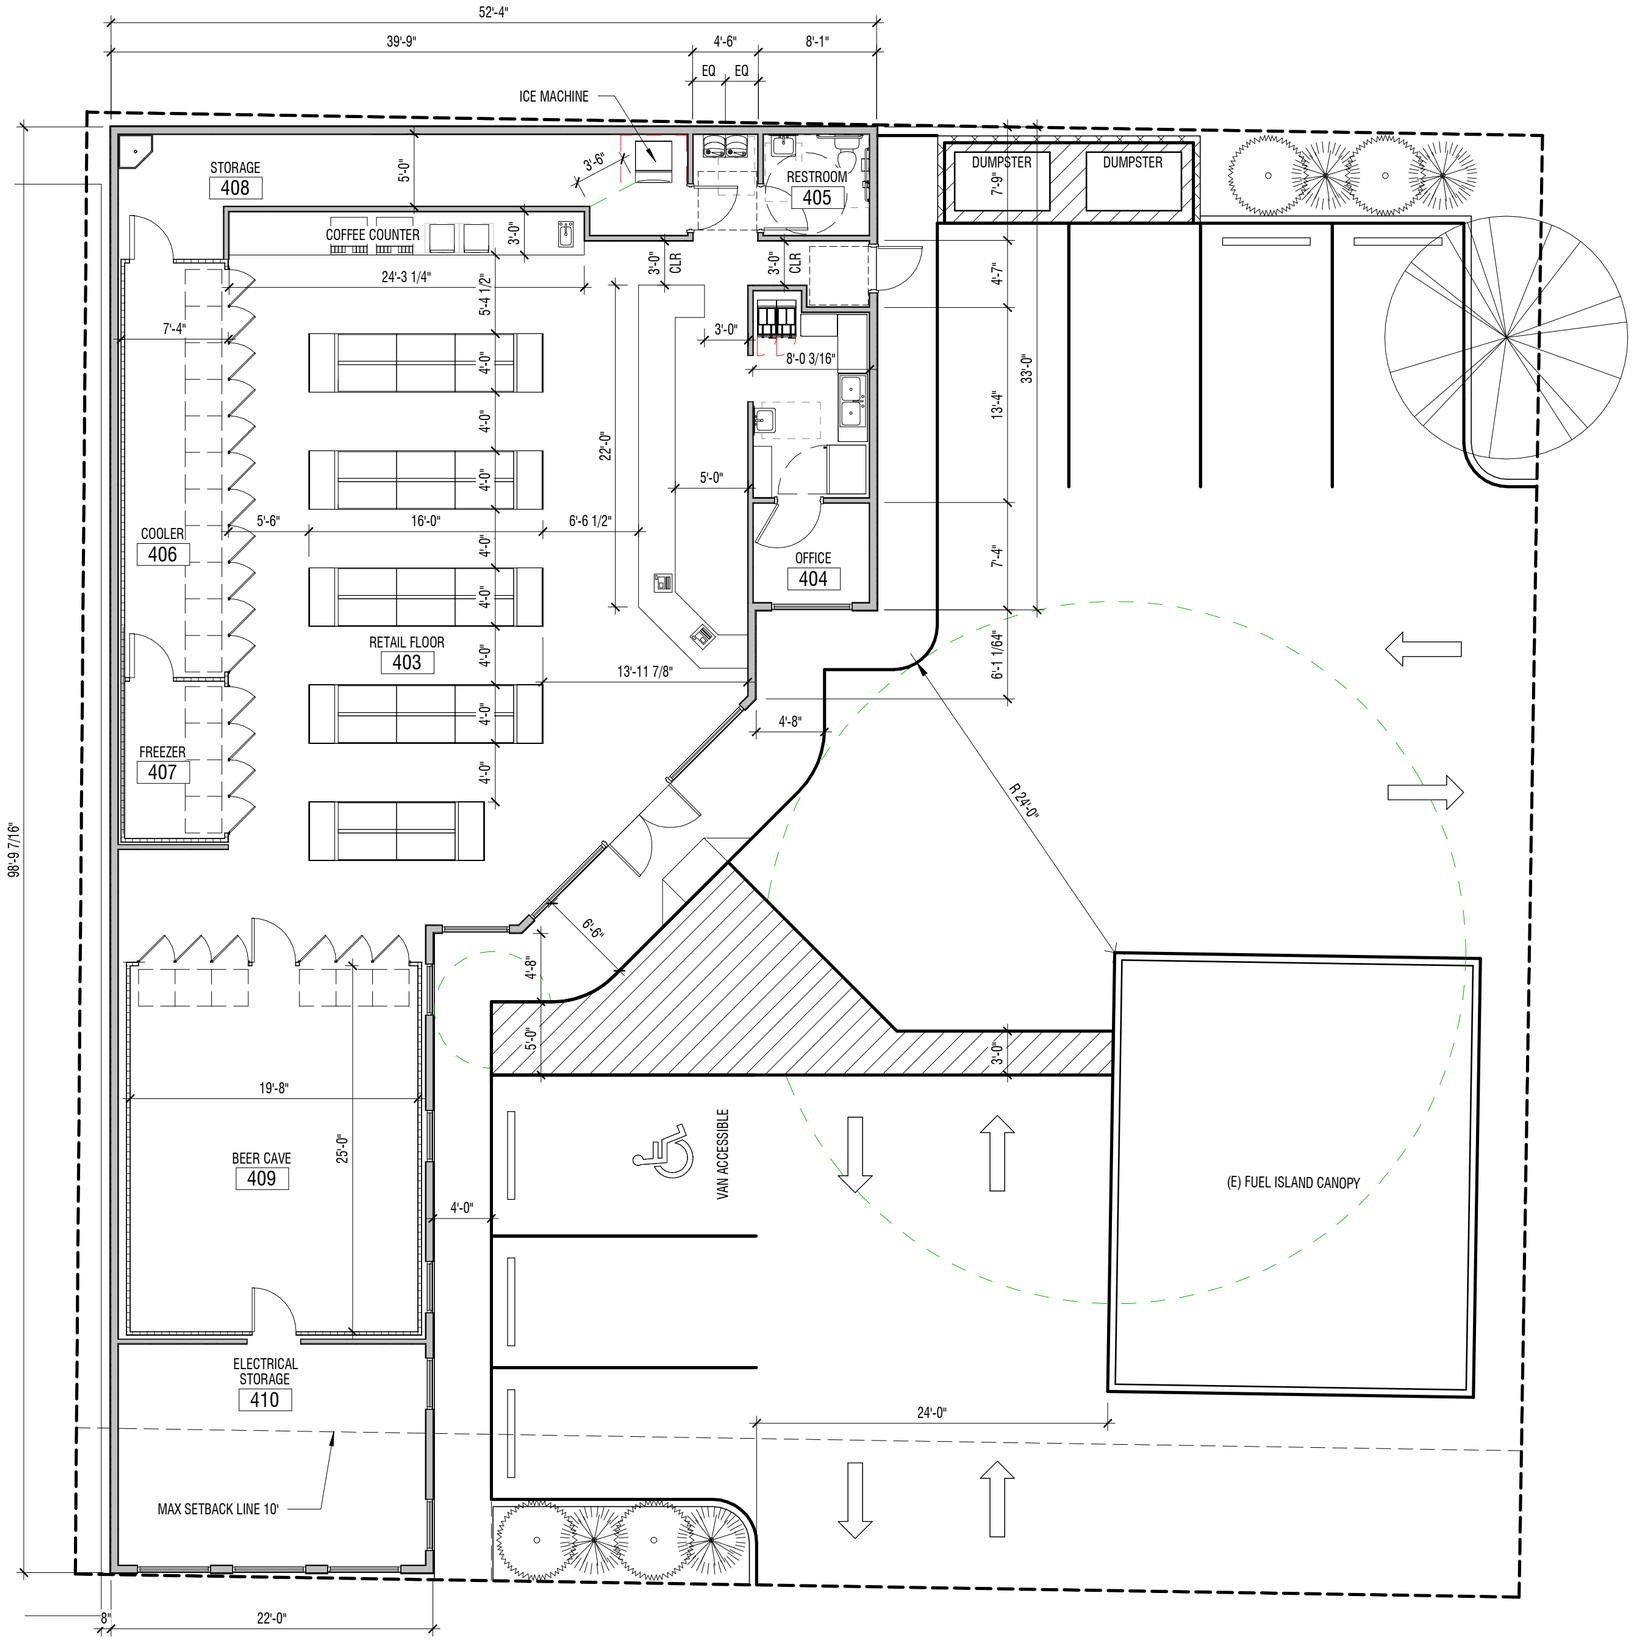

3500 SF

1/8" = 1'-0"
(Arch C - 18x24)

DESIGN WEST

BOONDOX STOP & SAVE | BUILDING REPLACEMENT