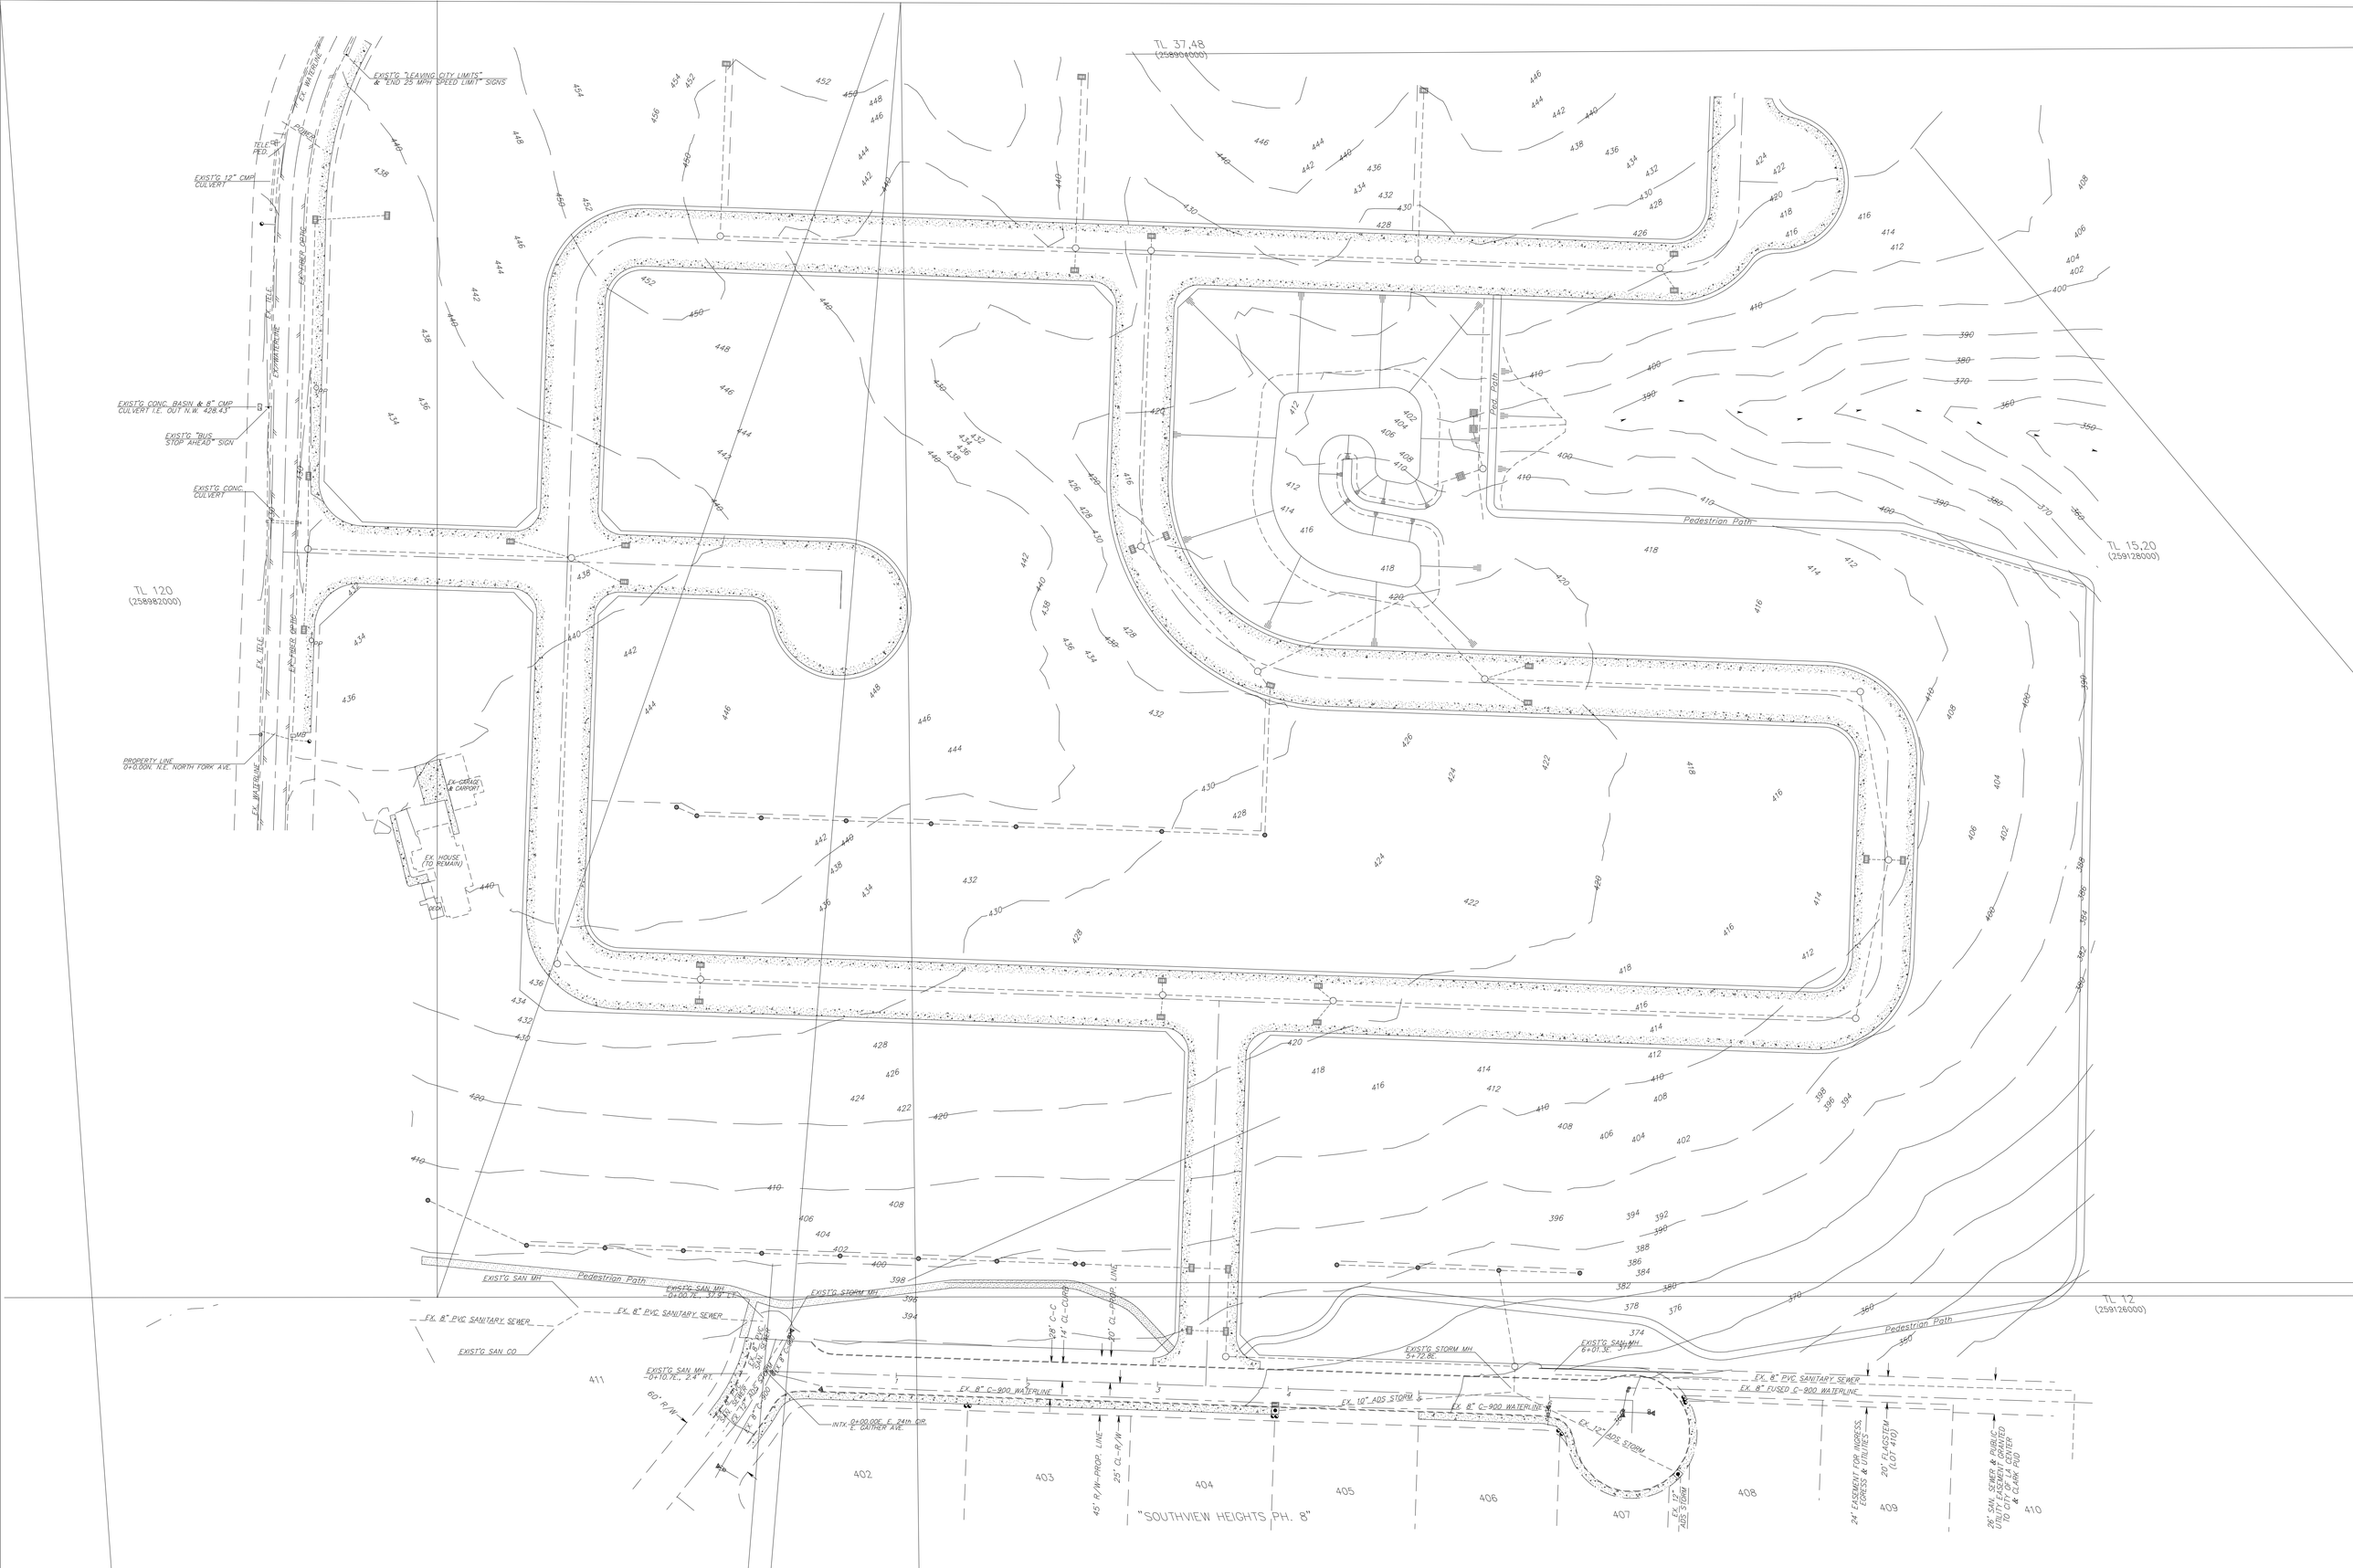

TL 37.48
(258904000)
TL 120
(258982000)
TL 15.20
(259128000)
TL 12
(259126000)
EXIST'G "LEAVING CITY LIMITS" & "END 25 MPH SPEED LIMIT" SIGNS
EXIST'G 12" CMP CULVERT
EXIST'G CONC. BASIN & 8" CMP CULVERT I.E. OUT N.W. 428.43
EXIST'G "BUS STOP AHEAD" SIGN
EXIST'G CONC. CULVERT
PROPERTY LINE 0+0.00N. N.E. NORTH FORK AVE.
EX. CARAGE & CARPORT
EX. HOUSE (TO REMAIN)
Pedestrian Path
Ped. Path
EXIST'G SAN MH
EXIST'G STORM MH
EX. 8" PVC SANITARY SEWER
EXIST'G SAN CO
EX. 8" C-900 WATERLINE
EX. 10" ADS STORM
EX. 8" FUSED C-900 WATERLINE
EX. 12" ADS STORM
INTX. 0+00.00E. E. 24th CIR. E. GAITHER AVE.
45' R/W-PROP. LINE
25' CL-R/W
28' C-C
14' CL-CURB
20' CL-PROP. LINE
60' R/W
"SOUTHVIEW HEIGHTS PH. 8"
24' EASEMENT FOR INGRESS, EGRESS & UTILITIES
20' FLAGSTEM (LOT 410)
26' SAN. SEWER & PUBLIC UTILITY EASEMENT GRANTED TO CITY OF LA CENTER & CLARK PUD